Permit #F00141909-B

FilmL.A., Inc.
6255 W Sunset Blvd, 12th Floor
Hollywood, CA 90028
t: (213)977-8600 - f: (213)977-8601
www.filmla.com

Summary Information

Permit No: F00141909-B **Type of Permit:** FILMING **Release Date:** 10/29/2018

Production Company BOSS FILM PRODUCTIONS MAGNUM OPUS

Insured Company Name BOSS FILM PRODUCTIONS MAGNUM OPUS

Contact Phone No. 1 323- 997-4710
Contact Phone No. 2
Fax 323-997-4714
Address 7039 W. SUNSET BLVD
LOS ANGELES, California 90028

Production Title MAGNUM OPUS

Type of Production Feature

Producer GEORGIA KACANDES

Director QUENTIN TARANTINO

1st AD WILLIAM CLARK

Production Manager NATHAN KELLY

FilmL.A. Coordinator Tara Kramer

Location Manager RICK SCHULER / STEVE MAPEL
Primary Phone Mobile - 213-718-0087
Secondary Phone Mobile - 818-261-4733

Location Assistant DANIEL ALVAREZ
Primary Phone Mobile - 5625729231
Secondary Phone

Fees

FILMLA NON-REFUNDABLE FILM PERMIT RIDER FEE	$109.00
CULVER CITY FILMING DAILY USE FEE	$350.00
CULVER CITY POLICE OFFICER DAILY FEE (WEEKEND & HOLIDAYS)	$1,680.00
CULVER CITY APPLICATION FEE	$165.00

Total Permit Fee $2,304.00

Number of Locations 2

NOT A PERMIT

FilmL.A., Inc.
6255 W Sunset Blvd, 12th Floor
Hollywood, CA 90028
t: (213)977-8600 - f: (213)977-8601
www.filmla.com

Summary Information — Location

Permit Number	F00141909-B	**Location Manager**	RICK SCHULER / STEVE MAPEL
Production Company	BOSS FILM PRODUCTIONS MAGNUM O...	Primary Phone	Mobile - 213-718-0087
Insured Company	BOSS FILM PRODUCTIONS MAGNUM O...	Secondary Phone	Mobile - 818-261-4733
Production Title	MAGNUM OPUS		

Location Address S Centinela Ave., From Hammack St to Sanford St , Los Angeles, CA, 90066

Location Type Street

Film Dates 10/20/2018 - 10/21/2018 18:00 - 06:00 2 days

Open or Closed to the Public Open

Generic Conditions

*Certain service and personnel fees required by jurisdictional agencies are not collected by FilmL.A. Any such fees must be paid directly to the appropriate agency, and a separate invoice will be provided to the permittee.
Community Survey Required
Must Maintain 5' Clearance on Sidewalks/Walkways
Must maintain local/emergency access
No cast or crew parking on area streets
No interference with merchant activity.
Number of uniformed officers listed on the permit is a minimum requirement. Permittee remains responsible for deploying a sufficient number of uniformed officers to provide traffic and crowd control to ensure the safety of the film crew and the public.
Traffic control must be done in accordance w/MUTCD
Traffic Officers Required
Uniformed officers shall have a copy of the film permit in their possession and are required to confirm that all traffic control signage devices are in place.

Please see attached documents

2.ParkingGuidelines_2012-03-01.pdf
Centinela Ave btwn Sanford - Hammack St WS curb and ES curb+1 - Magnum Opus.pdf

Equipment on Location

Type	Quantity
5 or 10 ton trucks	5
Camera cars	1
Cast/Crew vehicles	75
Condors	1
Cranes	1
Cube Trucks	25
Generator	1
Honey Wagons	1

Personnel on Location

Type	Quantity
Cast	100
Crew	3
Extras	25
Off-Duty/Retired LAPD Officer(s)	4

NOT A PERMIT

FilmL.A., Inc.
6255 W Sunset Blvd, 12th Floor
Hollywood, CA 90028
t: (213)977-8600 - f: (213)977-8601
www.filmla.com

Summary Information — Location

Permit Number	F00141909-B	**Location Manager**	RICK SCHULER / STEVE MAPEL
Production Company	BOSS FILM PRODUCTIONS MAGNUM O...	Primary Phone	Mobile - 213-718-0087
Insured Company	BOSS FILM PRODUCTIONS MAGNUM O...	Secondary Phone	Mobile - 818-261-4733
Production Title	MAGNUM OPUS		

Picture vehicles	25
Process Trailer	4
Stakebed Trucks	5
Trailers	1
Vans	5

Filming Activities Drive ups & away; Driving shots; Driving shots with the flow of traffic; Exterior establishing shots; Intermittent pedestrian control; Intermittent traffic control - 2 minutes standard; Process Trailer;

Jurisdiction **Political:** Los Angeles City - Council District 11 **Police:** Los Angeles Police Department **Fire:** Los Angeles City

Thomas Guide **Page:** 672 **Grid:** E6

Coordinator Note And add the following notes: Parking only. No water/dock activity. Must not block emergency access or obstruct ingress and egress to the parking lots. No trucks permitted to park in Lot #4. Must park withing marked parking stall and display parking vouchers at all times to avoid a citation. Not permitted to block/tamper with traffic spikes at the exit of Lot #2.

Coordinator Note MUST HAVE DUAL PERMIT WITH CALTRANS.

Parking

Base Camp
Location Type : Filming Location

Crew Parking
Location Type : Filming Location

Parking Notes
MARINA DEL REY PUBLIC LAUNCH RAMP LOT 2- 10/20, 0100 hrs - 10/22, 1200 hrs. - 250 Spaces.

NOT A PERMIT

FilmL.A., Inc.
6255 W Sunset Blvd, 12th Floor
Hollywood, CA 90028
t: (213)977-8600 - f: (213)977-8601
www.filmla.com

Summary Information

Location

Permit Number	F00141909-B	**Location Manager**	RICK SCHULER / STEVE MAPEL
Production Company	BOSS FILM PRODUCTIONS MAGNUM O...	Primary Phone	Mobile - 213-718-0087
Insured Company	BOSS FILM PRODUCTIONS MAGNUM O...	Secondary Phone	Mobile - 818-261-4733
Production Title	MAGNUM OPUS		

Location Address Slauson & Hannum, Culver City , CA 90034

Location Type Intersection

Film Dates 10/21/2018 - 10/22/2018 13:30 - 05:00 1 day

Open or Closed to the Public Closed

Generic Conditions

*Certain service and personnel fees required by jurisdictional agencies are not collected by FilmL.A. Any such fees must be paid directly to the appropriate agency, and a separate invoice will be provided to the permittee.
Community Survey Required
Must Maintain 5' Clearance on Sidewalks/Walkways
Must maintain local/emergency access
No cast or crew parking on area streets
No interference with merchant activity.
Number of uniformed officers listed on the permit is a minimum requirement. Permittee remains responsible for deploying a sufficient number of uniformed officers to provide traffic and crowd control to ensure the safety of the film crew and the public.
Traffic control must be done in accordance w/MUTCD
Traffic Officers Required
Uniformed officers shall have a copy of the film permit in their possession and are required to confirm that all traffic control signage devices are in place.

Equipment on Location

Type	Quantity
5 or 10 ton trucks	5
Camera cars	1
Cast/Crew vehicles	75
Condors	1
Cranes	1
Cube Trucks	25
Generator	1
Honey Wagons	1
Picture vehicles	25
Process Trailer	4
Stakebed Trucks	5
Trailers	1

Personnel on Location

Type	Quantity
Cast	100
Crew	3
Culver City Police Officer	2
Extras	25

NOT A PERMIT

FilmL.A., Inc.
6255 W Sunset Blvd, 12th Floor
Hollywood, CA 90028
t: (213)977-8600 - f: (213)977-8601
www.filmla.com

Summary Information — Location

Permit Number	F00141909-B	**Location Manager**	RICK SCHULER / STEVE MAPEL
Production Company	BOSS FILM PRODUCTIONS MAGNUM O...	Primary Phone	Mobile - 213-718-0087
Insured Company	BOSS FILM PRODUCTIONS MAGNUM O...	Secondary Phone	Mobile - 818-261-4733
Production Title	MAGNUM OPUS		

Vans 5

Filming Activities Drive ups & away; Driving shots; Driving shots with the flow of traffic; Exterior establishing shots; Intermittent pedestrian control; Intermittent traffic control - 2 minutes standard; Process Trailer;

Jurisdiction **Political:** Culver City **Police:** Culver City Police Department **Fire:** Culver City Fire Department

Approvals CULVER CITY POLICE DEPARTMENT Sergeant Brandon Vanscoy

Coordinator Note And add the following notes: Parking only. No water/dock activity. Must not block emergency access or obstruct ingress and egress to the parking lots. No trucks permitted to park in Lot #4. Must park withing marked parking stall and display parking vouchers at all times to avoid a citation. Not permitted to block/tamper with traffic spikes at the exit of Lot #2.

Coordinator Note MUST HAVE DUAL PERMIT WITH CALTRANS.

Coordinator Note Rider A created to add Culver City Location per Sgt Vance. Collecting for 2 Culver City officers at location.

Parking

Base Camp
Location Type : Filming Location

Crew Parking
Location Type : Filming Location

Parking Notes
MARINA DEL REY PUBLIC LAUNCH RAMP LOT 2- 10/20, 0100 hrs - 10/22, 1200 hrs. - 250 Spaces.

NOT A PERMIT

PARKING GUIDELINES
FOR THE USE OF COUNTY PARKING LOTS
OPERATED BY PARKING MANAGEMENT COMPANY

1. Companies must make parking arrangements for parking in L.A. County parking lots with DBH's parking contractor prior to first film date.

2. All production companies must have prior authorization for in/out parking privileges in any L.A. County parking lot. Arrangements must be made in advance with DBH's parking contractor. Film companies paying upon entry, without prior arrangements, will not be allowed in and out privileges.

3. All production vehicles must display a parking receipt on dashboard of vehicles and must only enter lots during approved/authorized dates and times. Failure to display parking receipts on dashboard of vehicle or unauthorized entry will result in a parking citation.

4. The production company may not block public or emergency access or park vehicles in any front row adjacent to local businesses at Venice Beach at any time (see parking lot maps).

5. The production company is prohibited from parking in disabled parking spaces, short-term metered parking and from blocking any pay stations at any time (no exceptions).

6. A walkthrough is to be conducted after the production company has parked all of its vehicles. This walkthrough is to be done by the location manager (or designated representative) and a parking contractor supervisor to determine the exact number of spaces being utilized and that number is called into the parking contractor's office. The location manager must make arrangements to meet again with the parking contractor supervisor at a designated time to confirm spaces prior to vacating the parking lot and again that number is called into the parking contractor's office.

7. The production company will be invoiced for any additional spaces occupied by cast/crew members' cars, equipment vehicles and cone-off spaces.

8. Production companies wanting to use parking spaces at one of the parking contractor operated parking lots on the beach or in the Marina del Rey area must contract the parking contractor directly (310.821.1081) and speak with office management. Normal business hours are Monday through Friday, 8:00 a.m. to 5:00 p.m.

9. Parking fees are not included on film permits. A film permit number must be provided to the parking contractor and the contractor will provide the production company estimated charges for the use of the parking lot(s). Payment arrangements must be made with the parking contractor directly at least one business day prior (and before 4:00 p.m.) for the use of the parking lot(s).

10. Cancellation of a parking contract must be done at least one day prior. Refunds will be given within ten to twelve weeks.

11. A parking contract does not constitute a film permit.

12. Sign removal in L.A. County parking lots is prohibited.

NOT A PERMIT

Permit #F00141909-B

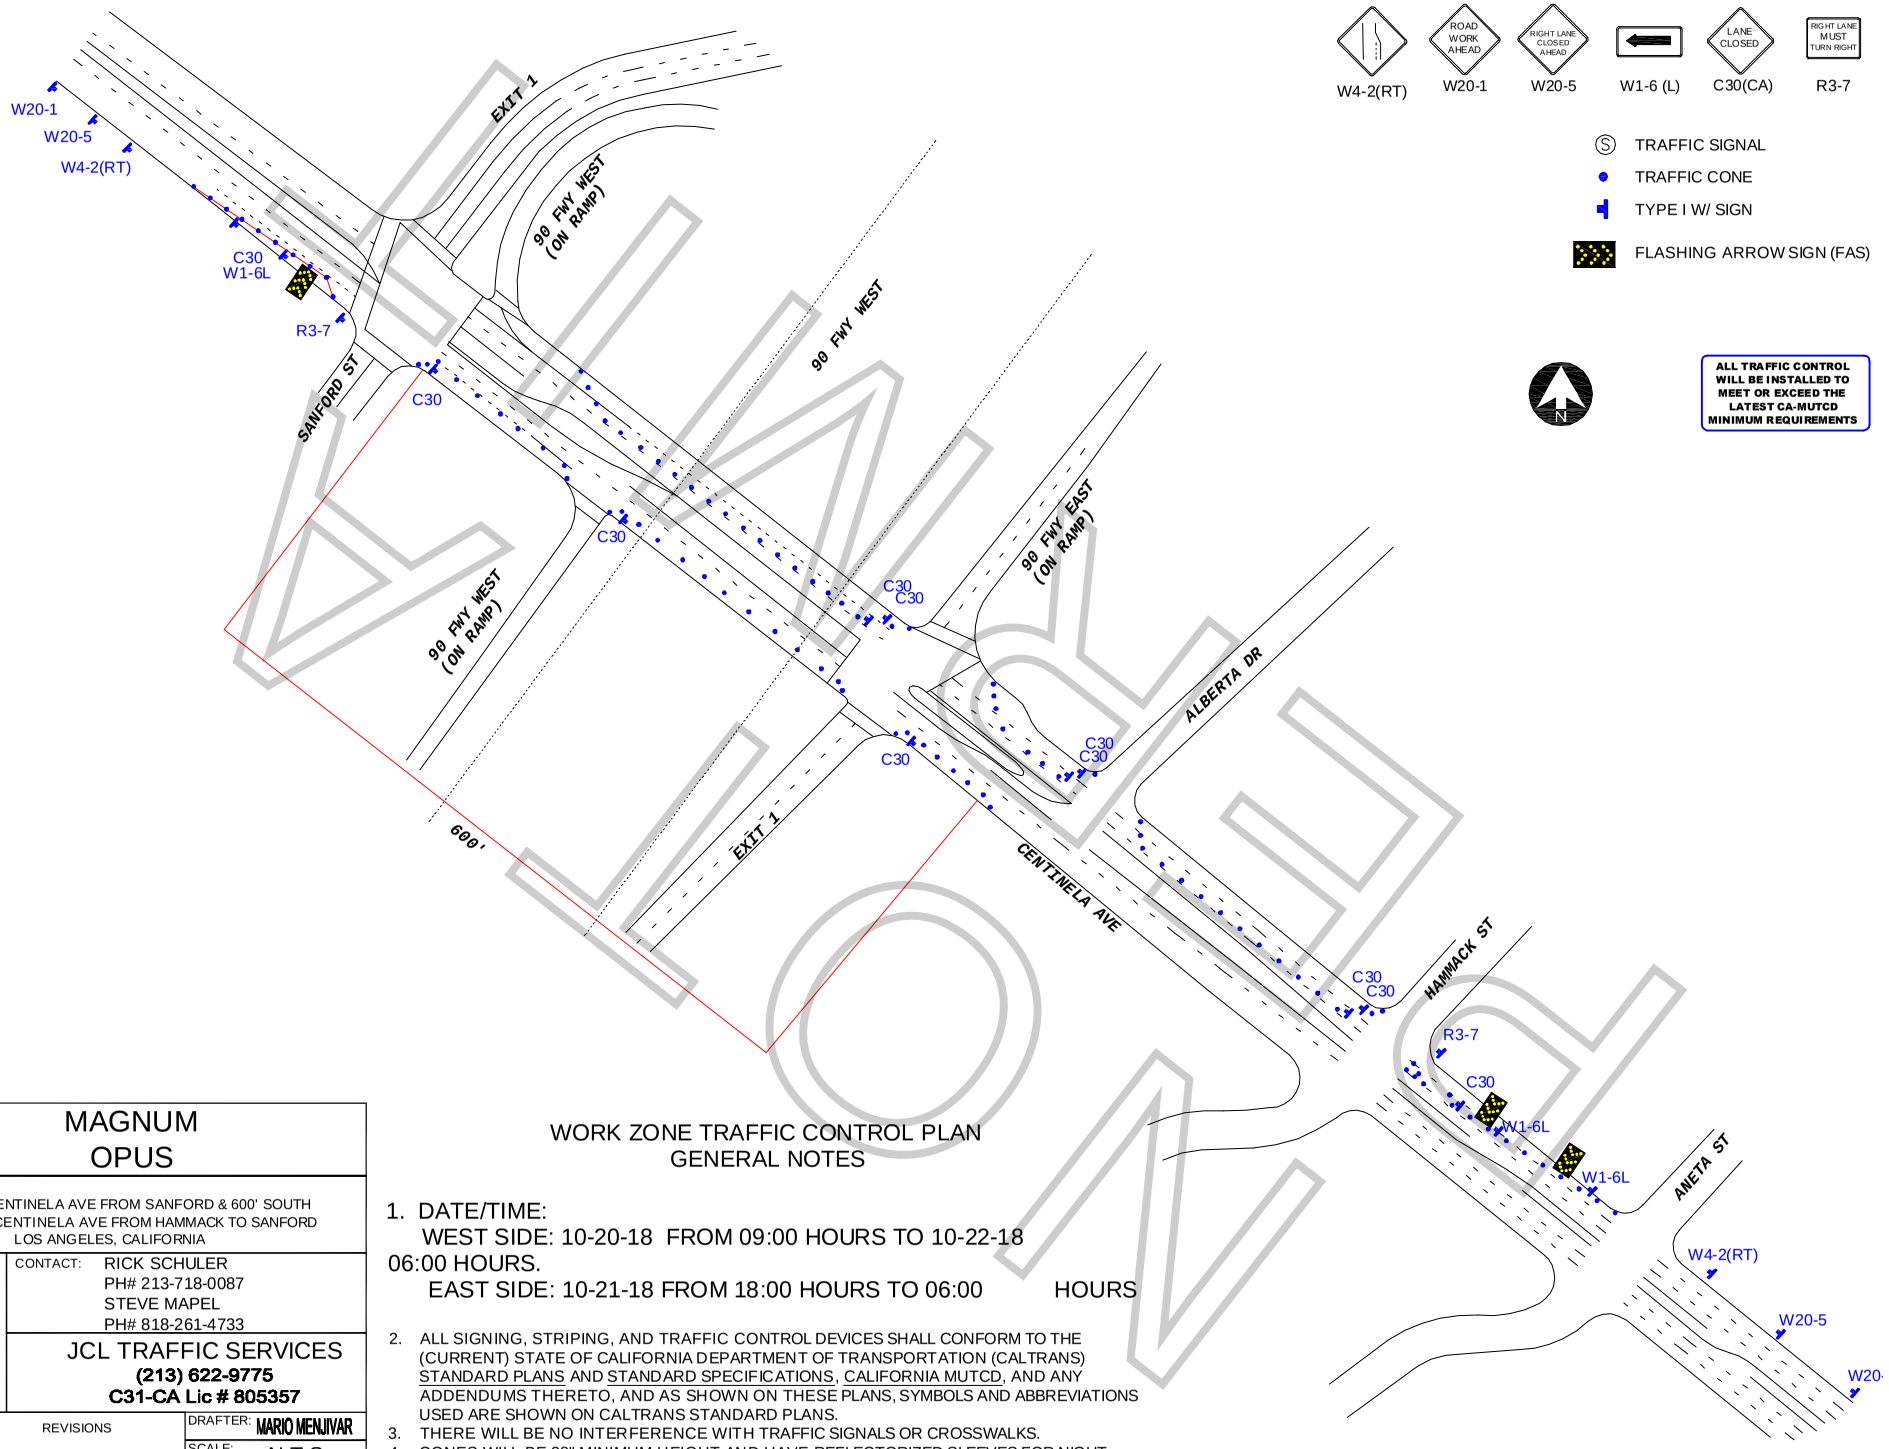

FINAL COPY

TCP FOR:	MAGNUM OPUS
LOCATION:	W/S CURB - CENTINELA AVE FROM SANFORD & 600' SOUTH E/S CURB+1 - CENTINELA AVE FROM HAMMACK TO SANFORD LOS ANGELES, CALIFORNIA
CONTACT:	RICK SCHULER PH# 213-718-0087 STEVE MAPEL PH# 818-261-4733
	JCL TRAFFIC SERVICES (213) 622-9775 C31-CA Lic # 805357
DATE / REVISIONS	DRAFTER: MARIO MENJIVAR SCALE: N.T.S. FILM LA: TK

WORK ZONE TRAFFIC CONTROL PLAN
GENERAL NOTES

1. DATE/TIME:
   WEST SIDE: 10-20-18 FROM 09:00 HOURS TO 10-22-18 06:00 HOURS.
   EAST SIDE: 10-21-18 FROM 18:00 HOURS TO 06:00 HOURS
2. ALL SIGNING, STRIPING, AND TRAFFIC CONTROL DEVICES SHALL CONFORM TO THE (CURRENT) STATE OF CALIFORNIA DEPARTMENT OF TRANSPORTATION (CALTRANS) STANDARD PLANS AND STANDARD SPECIFICATIONS, CALIFORNIA MUTCD, AND ANY ADDENDUMS THERETO, AND AS SHOWN ON THESE PLANS, SYMBOLS AND ABBREVIATIONS USED ARE SHOWN ON CALTRANS STANDARD PLANS.
3. THERE WILL BE NO INTERFERENCE WITH TRAFFIC SIGNALS OR CROSSWALKS.
4. CONES WILL BE 28" MINIMUM HEIGHT AND HAVE REFLECTORIZED SLEEVES FOR NIGHT WORK.
5. POLICE WILL DIRECT TRAFFIC IF NECESSARY.